

MONUMENT RECORD  
State of Indiana - County of Monroe

Section: 24

Township: 10 North


Range: 1 West

Corner ID: Wash Y-15

**Monument Description & Remarks:** 1" Brass Rod & Plate set, ontop of 5/8" Rebar 1ft below ground. Survey Sign 4.5ft above ground at pt. C

**References On File:** Michael W. Friley recovery tie drawing, Monument Record Wash Y-15 (1993) and Michael D. Mundy survey, Formerly Russell T. Fulford (1994), on file in Recorder Office book 3 page 205-214

RECOVERY TIE DRAWING  
Field Book 39 Page No. 43

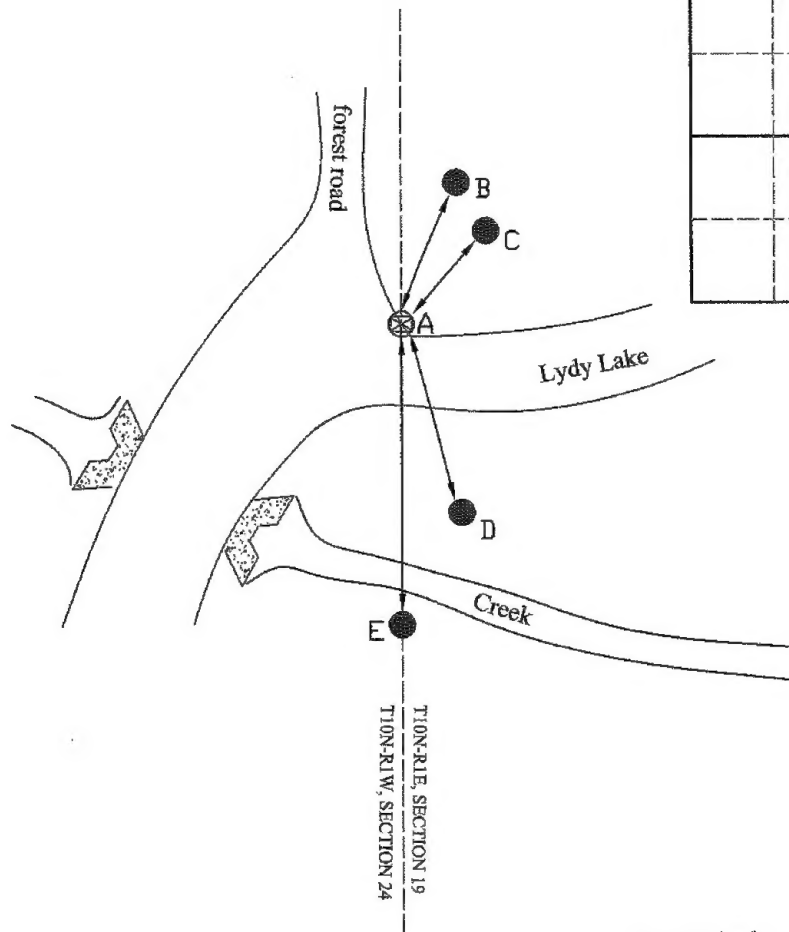

- A - 1" Brass Rod
- B - N 24° E 19.10' to MAG nail in 18" Northern Pin Oak
- C - N 39° E 13.26' to Survey Sign on metal fence post
- D - S 11° E 27.48' to MAG nail in 12" Beech Tree
- E - S 04° W 38.27' to 1 1/4" Iron Pipe, offset corner, (BenNo A-15)

Not To Scale  
Compass Bearing Magnetic North

I, Kevin P. Enright, Monroe County Surveyor, hereby certify that this document was prepared under my direction in accordance with the provisions of section 36-2-12-11 of the Indiana Code; and the above data is given under my hand and seal this 11th day of June, 2007.

*Kevin Enright*



Administered by the Monroe County Surveyor Review Board

Date: 9-13-11

# MONUMENT RECORD


Corner I.D. #

Y-15

STATE OF INDIANA - COUNTY OF MONROE

Section Twenty-four 24, Township 10 North, Range 1 West

Monument Description & Remarks: Found rebar set by Bob Vollmer, L.S. (with adjacent steel fence post) @ East 1/2 mile. Corner witnessed 11/30/89.

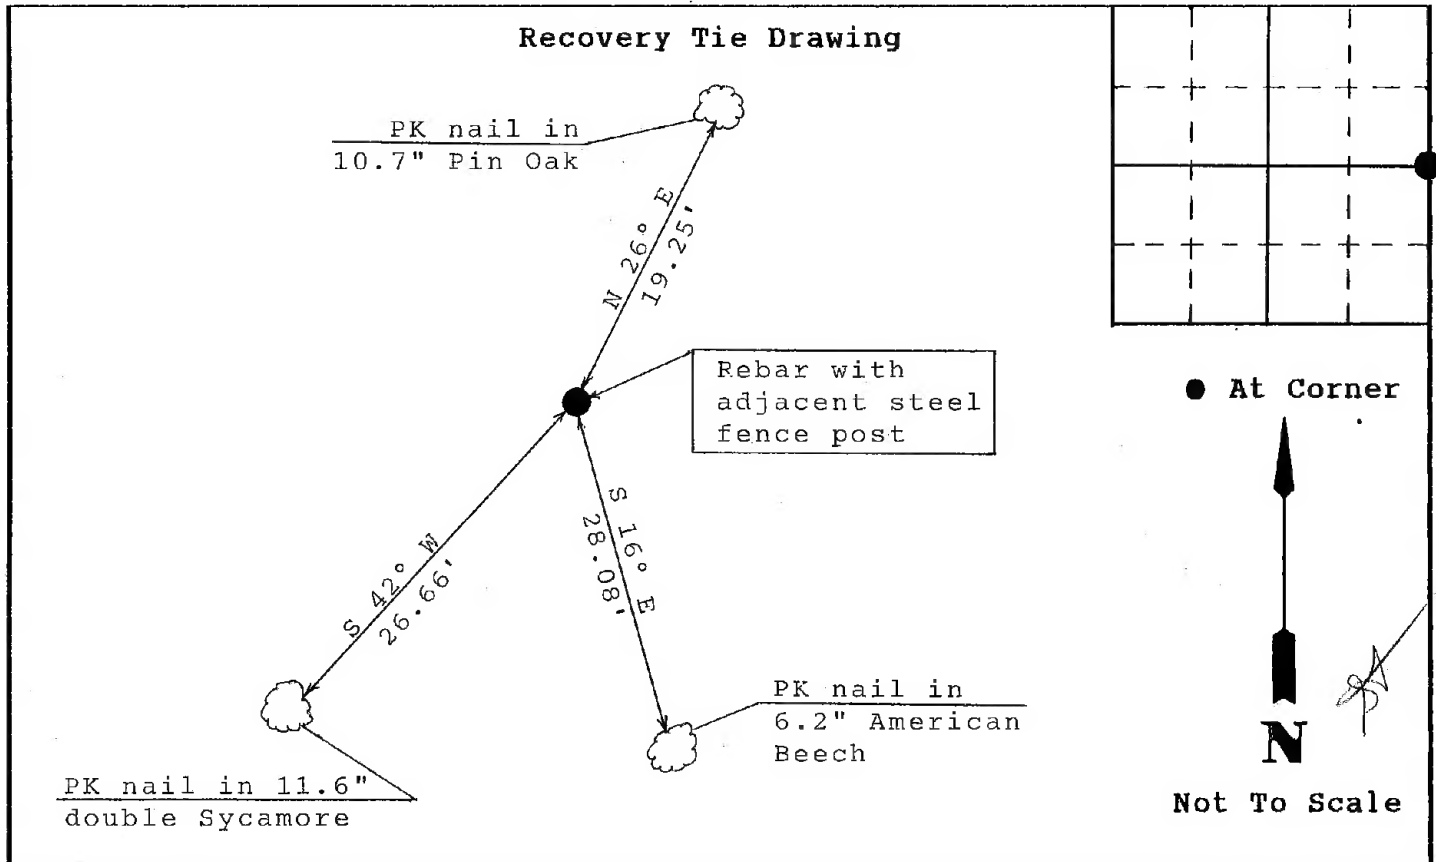

State of Indiana  
County of Monroe

Space  
Reserved For  
Recording  
Officer

I, Michael W. Friley, County Surveyor, hereby certify that this document was prepared under my direction in accordance with the provisions of Section 17-3-64-4 through 17-3-64-8 of the Indiana Code, being Acts of 1965, Chapter 319; and the above data is given under my hand and seal this 17th day of October, 19 93 A.D.

Indiana Registered Land Surveyor No. \_\_\_\_\_ or

Field Book:

Morgan-Monroe State Forest

n/a

United States Government Agency

Page:

David C. Vadas, Timber Specialist  
Title

n/a